



**THE PORT AUTHORITY
OF NY & NJ**

Peter K. Shuman
ENGINEERING PROGRAM MANAGER
WORLD TRADE CENTER
CHIEF ARCHITECT

Engineering Department
Design Division

**The World Trade
Center
Electrical/HVAC
Upgrade Program**

TOWERS ONE AND TWO
LOW VOLTAGE SUBSTATIONS
CONSTRUCTION AND
INSTALLATION

**ARCHITECTURAL
SUBSTATION - SS 75S
TOWER ONE
76th FLOOR
CONSTRUCTION/REMOVAL PLAN**

No. Date Revision Approved

This drawing subject to conditions in contract.
All inventions, ideas, designs and methods
herein are reserved to Port Authority and may not
be used without its written consent.

LVA R.A. LVA
Designed by Drawn by Task Leader
RECORD ARCHITECT
Date 5/1/85 AS NOTED


Contract Number Drawing Number
WTC-802071 A-14

NOTES

1. FOR GENERAL NOTES SEE NOTE NO. 2, 3 & 4 ON DWG. T3
2. FOR ARCHITECTURAL NOTES, ABBREVIATIONS, LEGEND & DRAWING CONVENTIONS SEE DWG. A1
3. THE CONTRACTOR SHALL ALIGN EXTENSION OF CONCRETE SLAB ELEVATION WITH THE ADJACENT EXISTING CONCRETE FLOOR ELEVATION FOR DETAILS SEE STRUCTURAL DWG. S-4.
4. FOR MECHANICAL ROOM CEILING LIGHTS SEE ELECTRICAL DWG. E-46.
5. FOR AIR DUCT LOUVER LOCATION AND DETAILS, SEE MECHANICAL DWG. M-21.
6. FOR CONCRETE SLAB EXTENSION AND DETAILS SEE STRUCTURAL DWG. S-4.
7. THE CONTRACTOR SHALL REMOVE EXISTING CONCRETE CURB AND STEEL RAILING; PATCH UP ANY DAMAGED FINISH TO MATCH EXISTING ADJACENT FLOOR SLAB.
8. EXISTING CONCRETE PAD TO BE REMOVED AND EXISTING OPENING TO BE COVERED SEE STRUCTURAL DWG.
9. FOR EXISTING CORRIDOR CEILING PLAN SEE DWG. A-29


I HEREBY CERTIFY THAT THIS IS A TRUE AND CORRECT COPY OF ONE OF THE CONTRACT DRAWINGS CONTAINING A PART OF CONTRACT NO. WTC-802071 IN THE FORM IN WHICH SAID DRAWINGS EXISTED AT THE TIME THE SAID CONTRACT WAS EXECUTED BY THE PARTIES.

DATE 6/21/95 *Sultan A. Akkawi*
DATE 8/5/95 *Peter K. Shuman*
SPE. WRITER
ENGINEER OF DESIGN

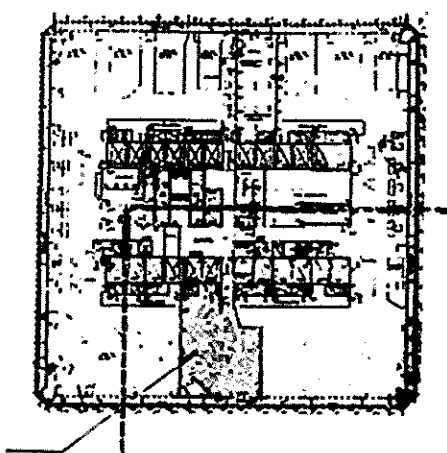

AREA OF WORK
SEE

KEY PLAN

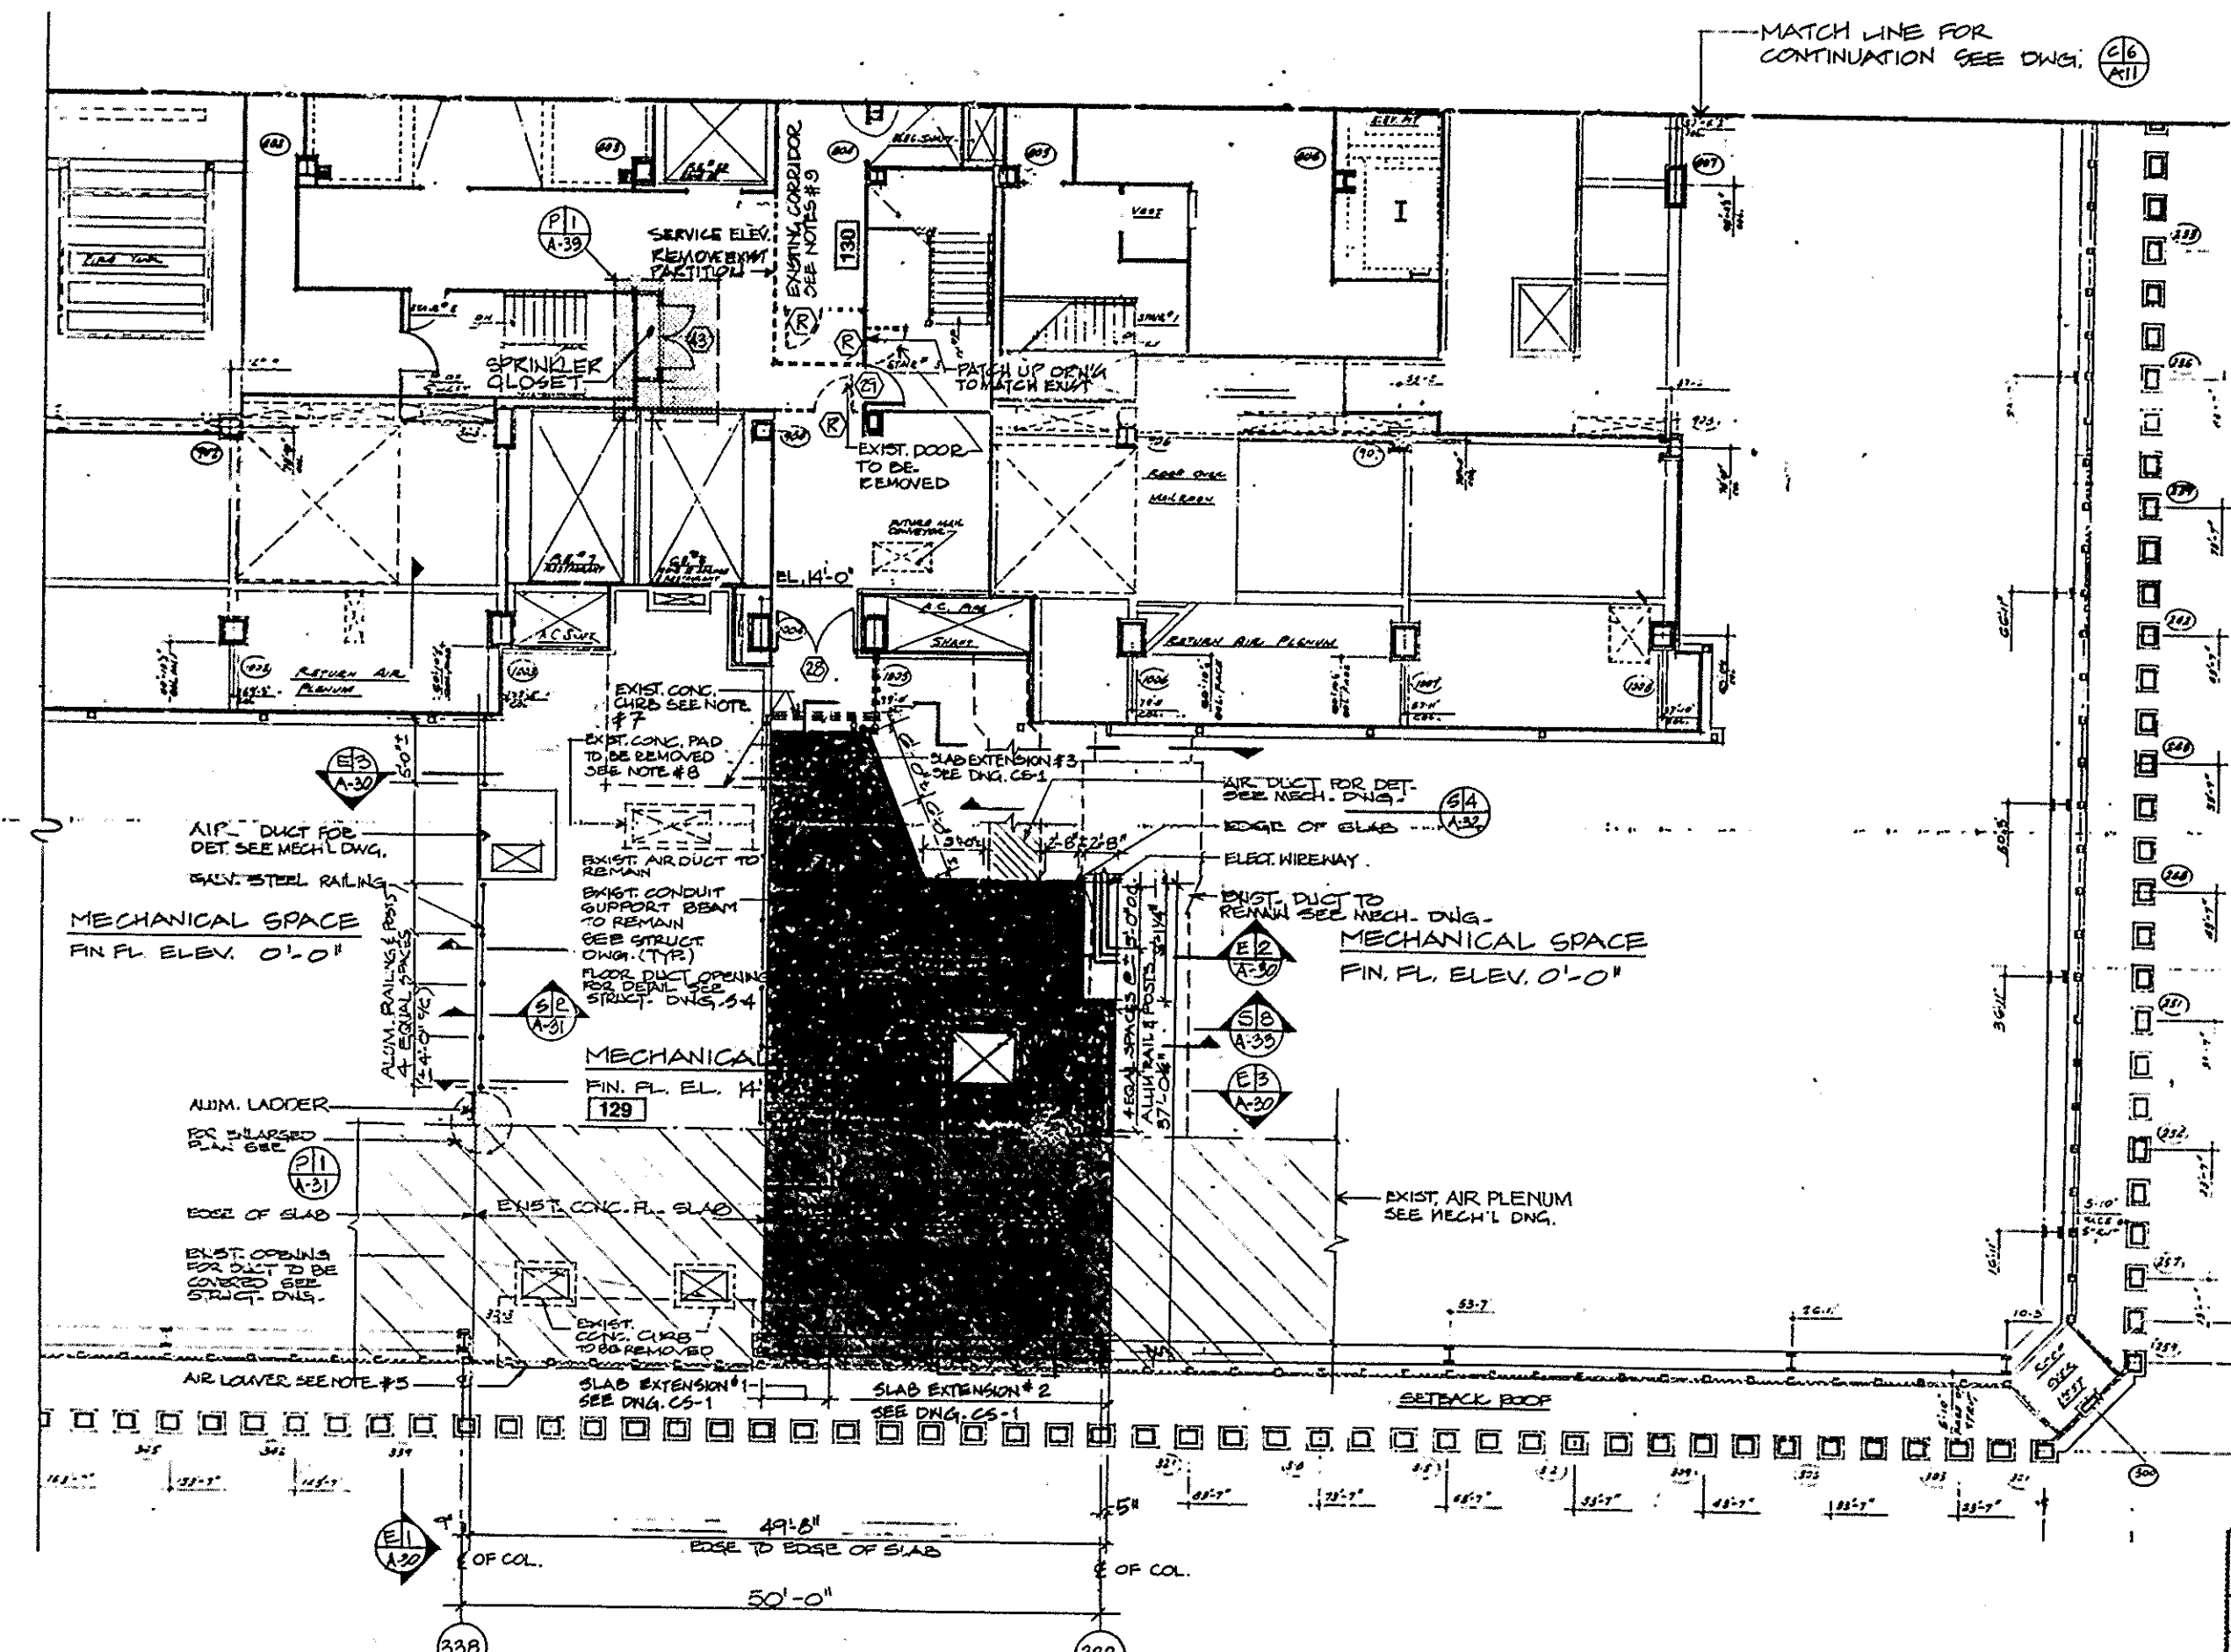

C18 CONSTRUCTION PLAN
SCALE IN FEET